W20 THERMALLY ENHANCED DOOR – HEAD DETAILS
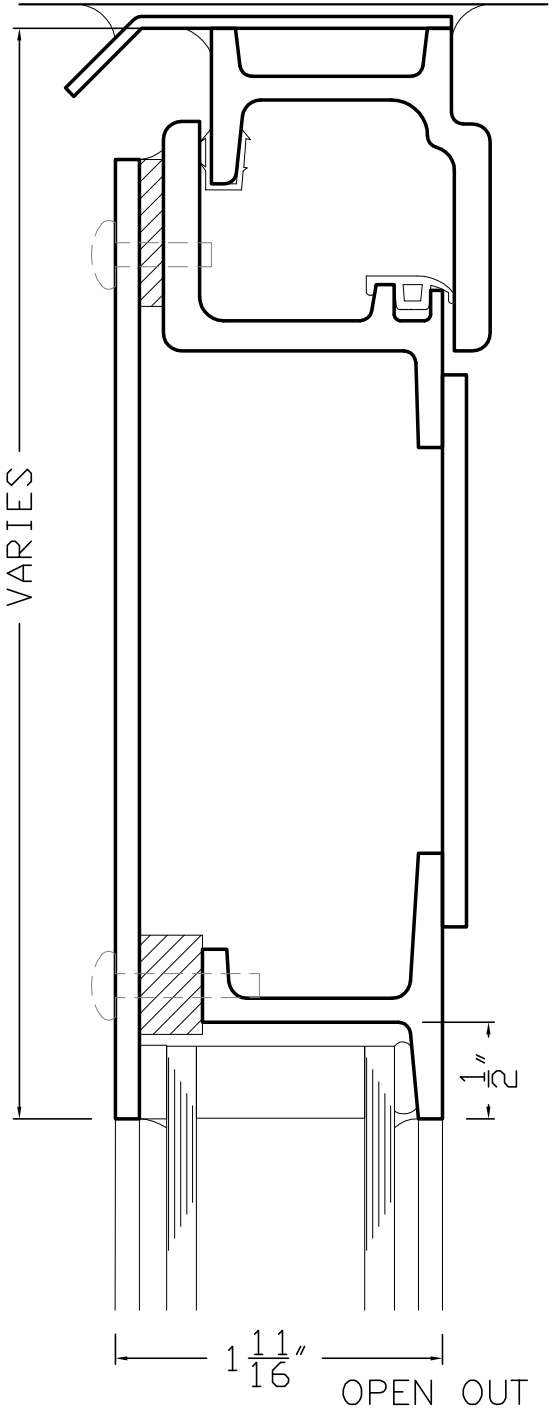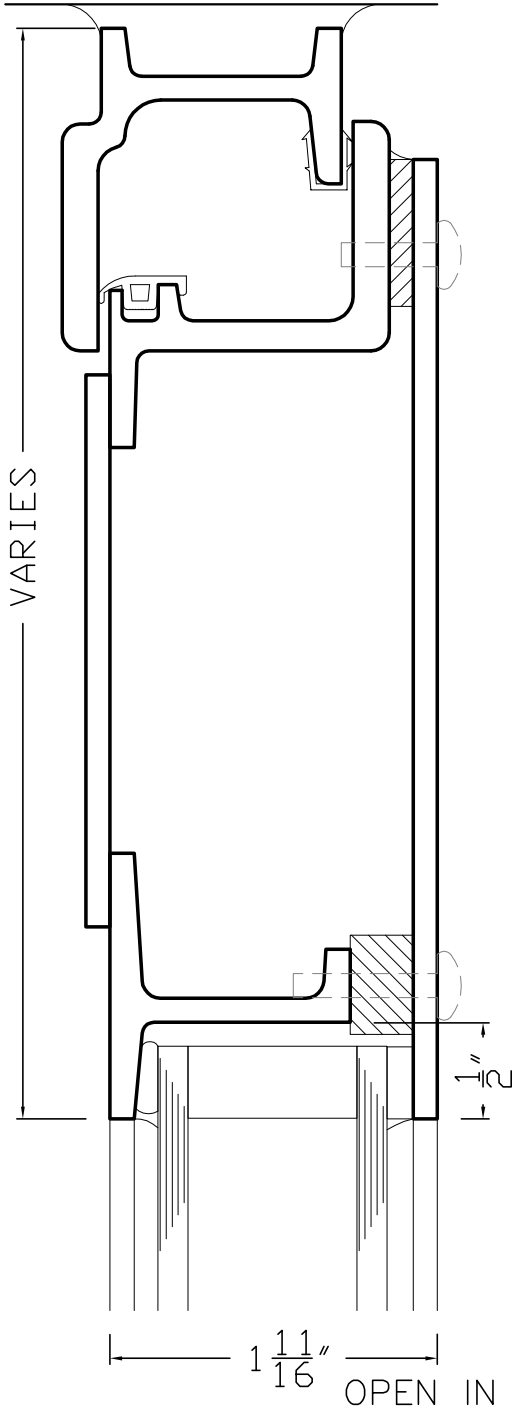
ACCEPTS 1 3/16" GLASS